PLANT LIST

KEY	QTY	BOTANICAL NAME	COMMON NAME	MIN. SIZE	REMARKS
TREES					
AC	11	ABIES CONCOLOR	WHITE FIR	6-7' HT.	B&B
AF	4	ACER FREEMANII "ARMSTRONG"	ARMSTRONG MAPLE	3" CAL	B&B
AL	5	AMELANCHIER LAEVIS	ALLEGHENY SERVICEBERRY	6-7' HT.	B&B
AR	2	ACER RUBRUM	RED MAPLE	3" CAL	B&B
CC	3	CERCIS CANADENSIS	EASTERN REDBUD	7-8' HT.	B&B
CM	3	CORNUS MAS	CORNELIAN CHERRY DOGWOOD	6' HT.	B&B
LS	3	LIQUIDAMBAR STYRACIFLUA	SWEET GUM	3" CAL	B&B
QM	6	QUERCUS MACROCARPA 'JFS-KW3'	URBAN PINNACLE BUR OAK	3" CAL	B&B
SHRUBS					
CA	27	CLETHRA ALNIFOLIA 'HUMMINGBIRD'	SWEET PEPPERBUSH	#3 CONT	3' OC
DL	64	DIERVILLA LONICERA	BUSH HONEYSUCKLE	#2 CONT	3.5' OC
IG	11	ILEX GLABRA	INKBERRY	#3 CONT	4' OC
IV	13	ILEX VERTICILLATA 'MARYLAND BEAUTY'	WINTERBERRY	#3 CONT	3' OC
IVM	1	ILEX VERTICILLATA 'JIM DANDY'	MALE WINTERBERRY	#3 CONT	3' OC
PERENNIALS, GRASSES AND VINES					
AG	82	ANDROPOGON GERARDII 'RAIN DANCE'	RAIN DANCE BIG BLUESTEM	#2 CONT	2' OC
PT	25	PARTHENOCISSUS TRICUSPIDATA	BOSTON IVY	#2 CONT	15' OC
SH	140	SPOROBOLUS HETEROLEPIS	PRAIRIE DROPSEED	#1 CONT	2' OC
SS	36	SCHIZACHYRIUM SCOPARIUM	LITTLE BLUESTEM	#2 CONT	2' OC
RAIN GARDEN					
AI	328	ASCLEPIAS INCARNATA	SWAMP MILKWEED	5" PLUG	12" OC
EM	204	EUTROCHIUM MACULATUM	JOE PYE WEED	5" PLUG	12" OC
MF	171	MONARDA FISTULOSA	WILD BERGAMOT	5" PLUG	12" OC
SG	209	SOLIDAGO GRAMINIFOLIA	GRASS-LEAVED GOLDENROD	5" PLUG	12" OC
ZA	330	ZIZIA AUREA	GOLDEN ALEXANDER	5" PLUG	12" OC

LEGEND

- NEW DECIDUOUS TREE
- NEW STREET TREE
- NEW EVERGREEN TREE
- NEW SHRUBS
- NEW MOWN SEEDED LAWN
- NEW SWALE SEED MIX
- NEW ANNUAL FLOWER BED
- NEW GRASSES & PERENNIALS
- NEW VINE

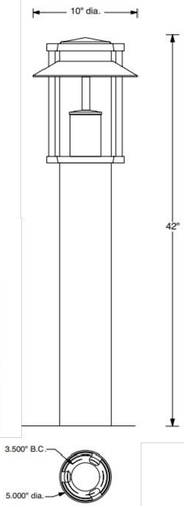

9 BOLLARD LIGHT - DETAIL
SCALE: NTS

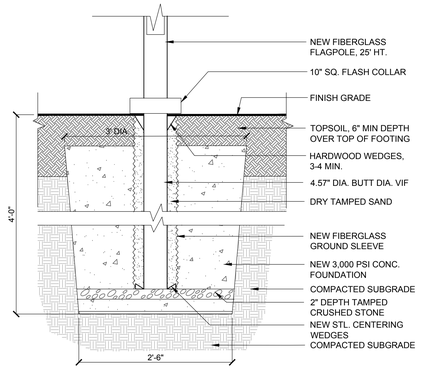

8 FLAGPOLE - SECTION
SCALE: 1"=1'-0"

7 BIKE RACK - DETAIL
SCALE: NTS

6 BENCH - DETAIL
SCALE: NTS

5 MEMORIAL STONE - DETAIL
SCALE: NTS

4 FENCE - DETAIL
SCALE: NTS

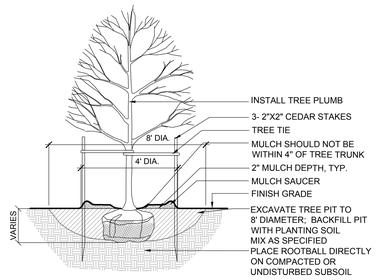

3 TREE PLANTING - SECTION
SCALE: NTS

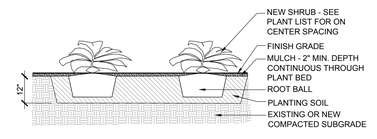

2 SHRUB PLANTING - SECTION
SCALE: NTS

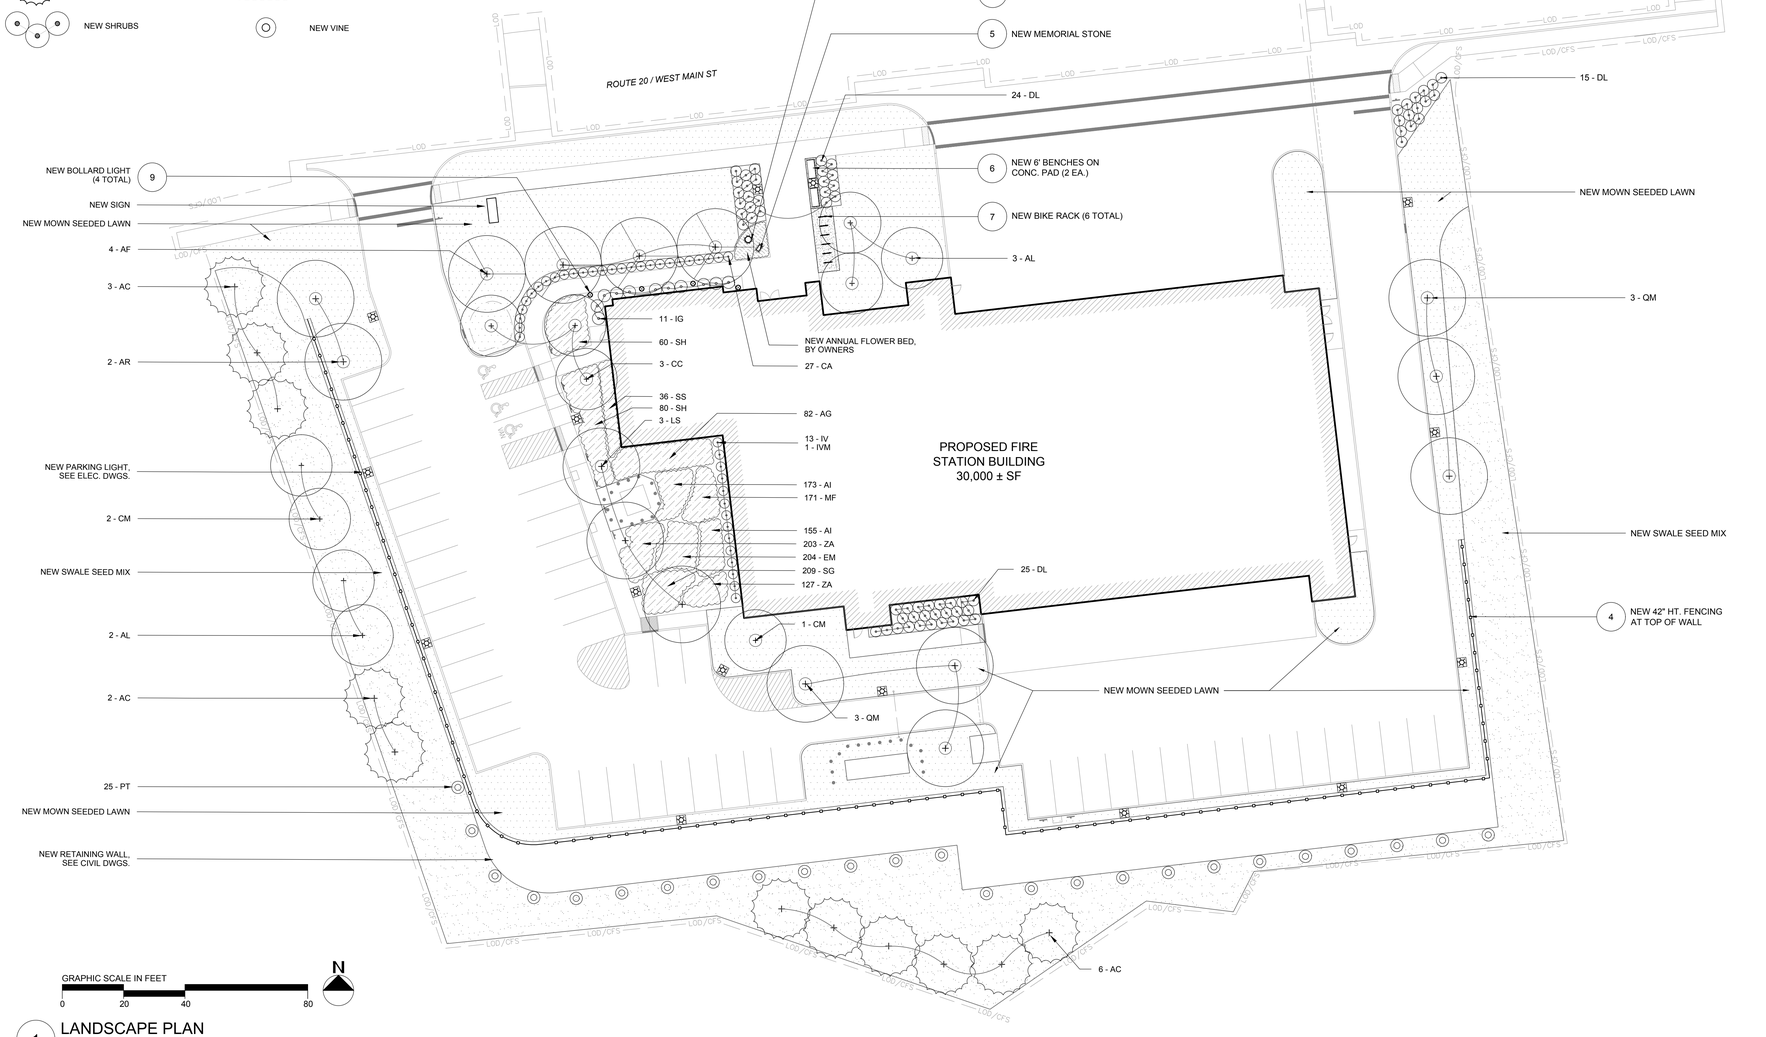

1 LANDSCAPE PLAN
SCALE: 1"=20'-0"

PLANTING NOTES:

1. ALL NEW TREES AND SHRUBS SHALL BE MULCHED WITH 2" MIN. DEPTH OF MULCH.
2. SEED ALL DISTURBED AREAS.
3. FOR LIMIT OF WORK, REFER TO CIVIL DRAWINGS.

HKT architects inc.
24 Roland Street, Suite 301
Charlestown, MA 02129
T: 617.776.6545
F: 617.776.6678
www.hktarchitects.com

Revision Schedule

NO.	Revision	Date

Registrations

Consultants

RAY DUNETZ
LANDSCAPE ARCHITECTURE, INC.
179 GREEN STREET
BOSTON, MA 02130
617-524-6265 T

Project
NORTHBOROUGH FIRE STATION
63 WEST MAIN STREET
TOWN OF NORTHBOROUGH, MA

Drawing Title
LANDSCAPE PLAN

NL, SD — Drawn by
RD — Checked by
03/18/2024 — Date
22314 — Job number
DESIGN DEVELOPMENT — Drawing set
Drawing number
L-1